LOCATION MAP

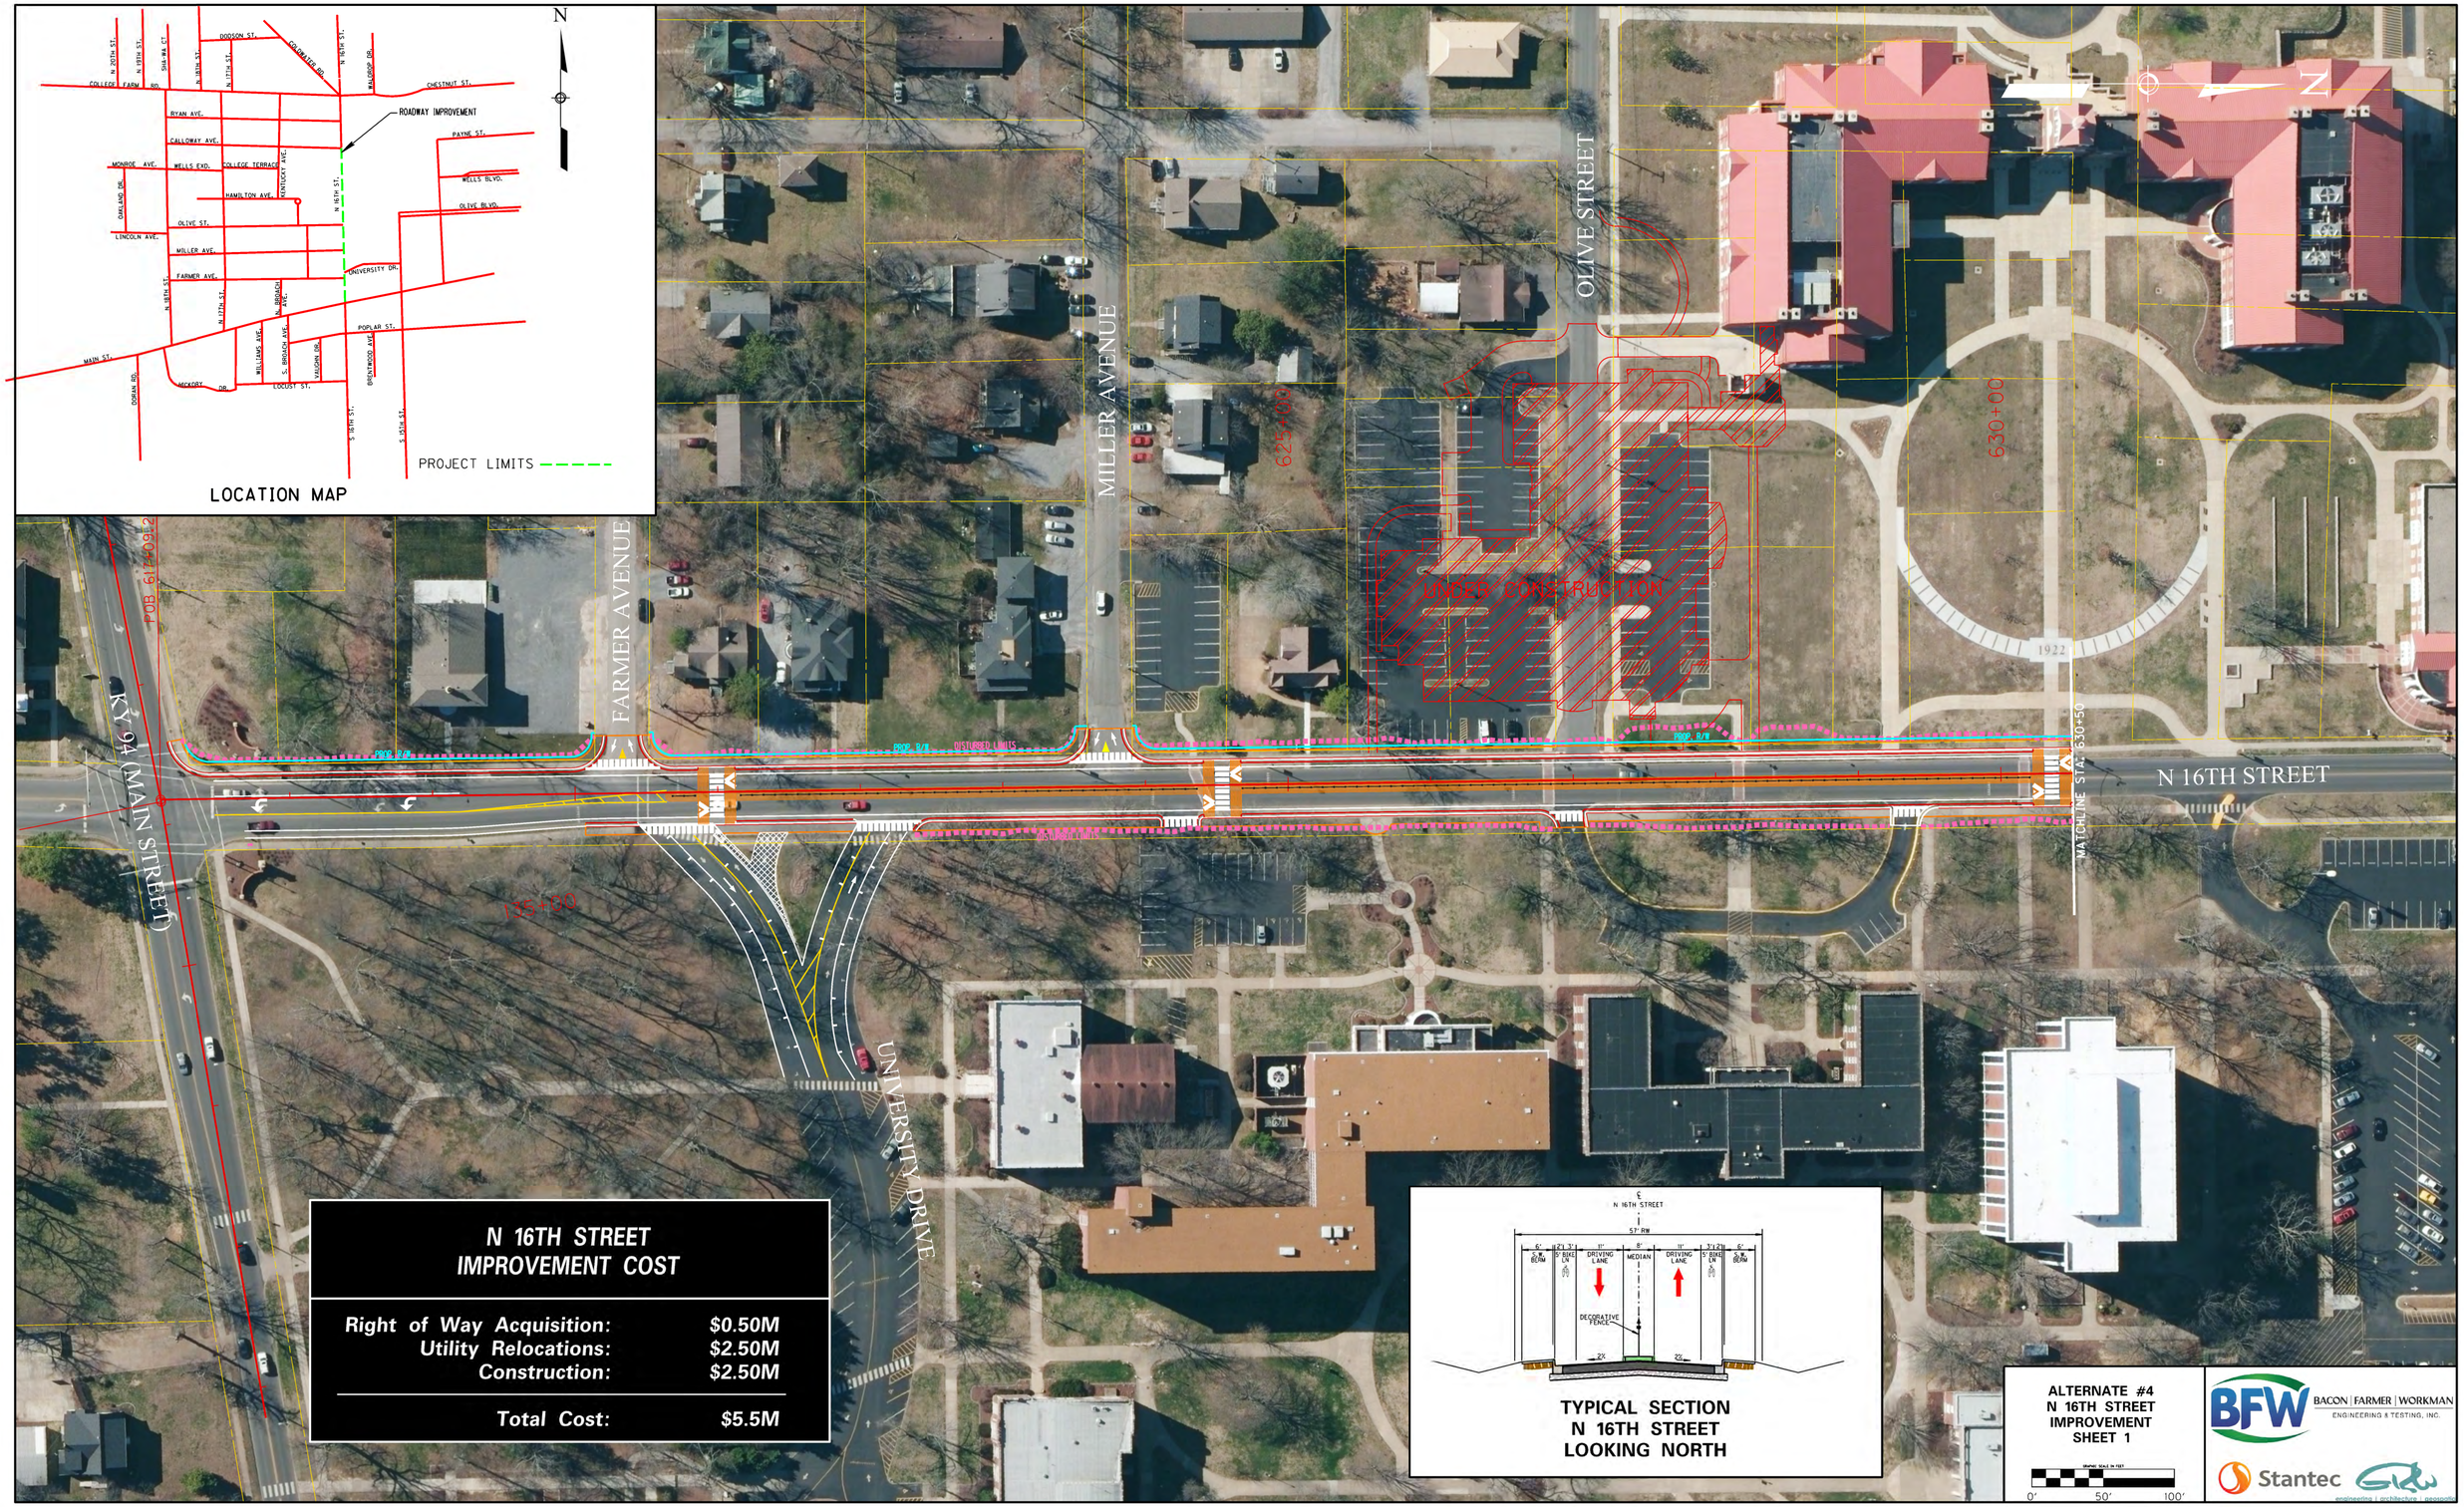

N 16TH STREET IMPROVEMENT COST	
Right of Way Acquisition:	$0.50M
Utility Relocations:	$2.50M
Construction:	$2.50M
Total Cost:	$5.5M

TYPICAL SECTION
N 16TH STREET
LOOKING NORTH

ALTERNATE #4
N 16TH STREET
IMPROVEMENT
SHEET 1

GRAPHIC SCALE IN FEET
0' 50' 100'

BFW BACON | FARMER | WORKMAN ENGINEERING & TESTING, INC.

Stantec engineering | architecture | response