LOCATION MAP

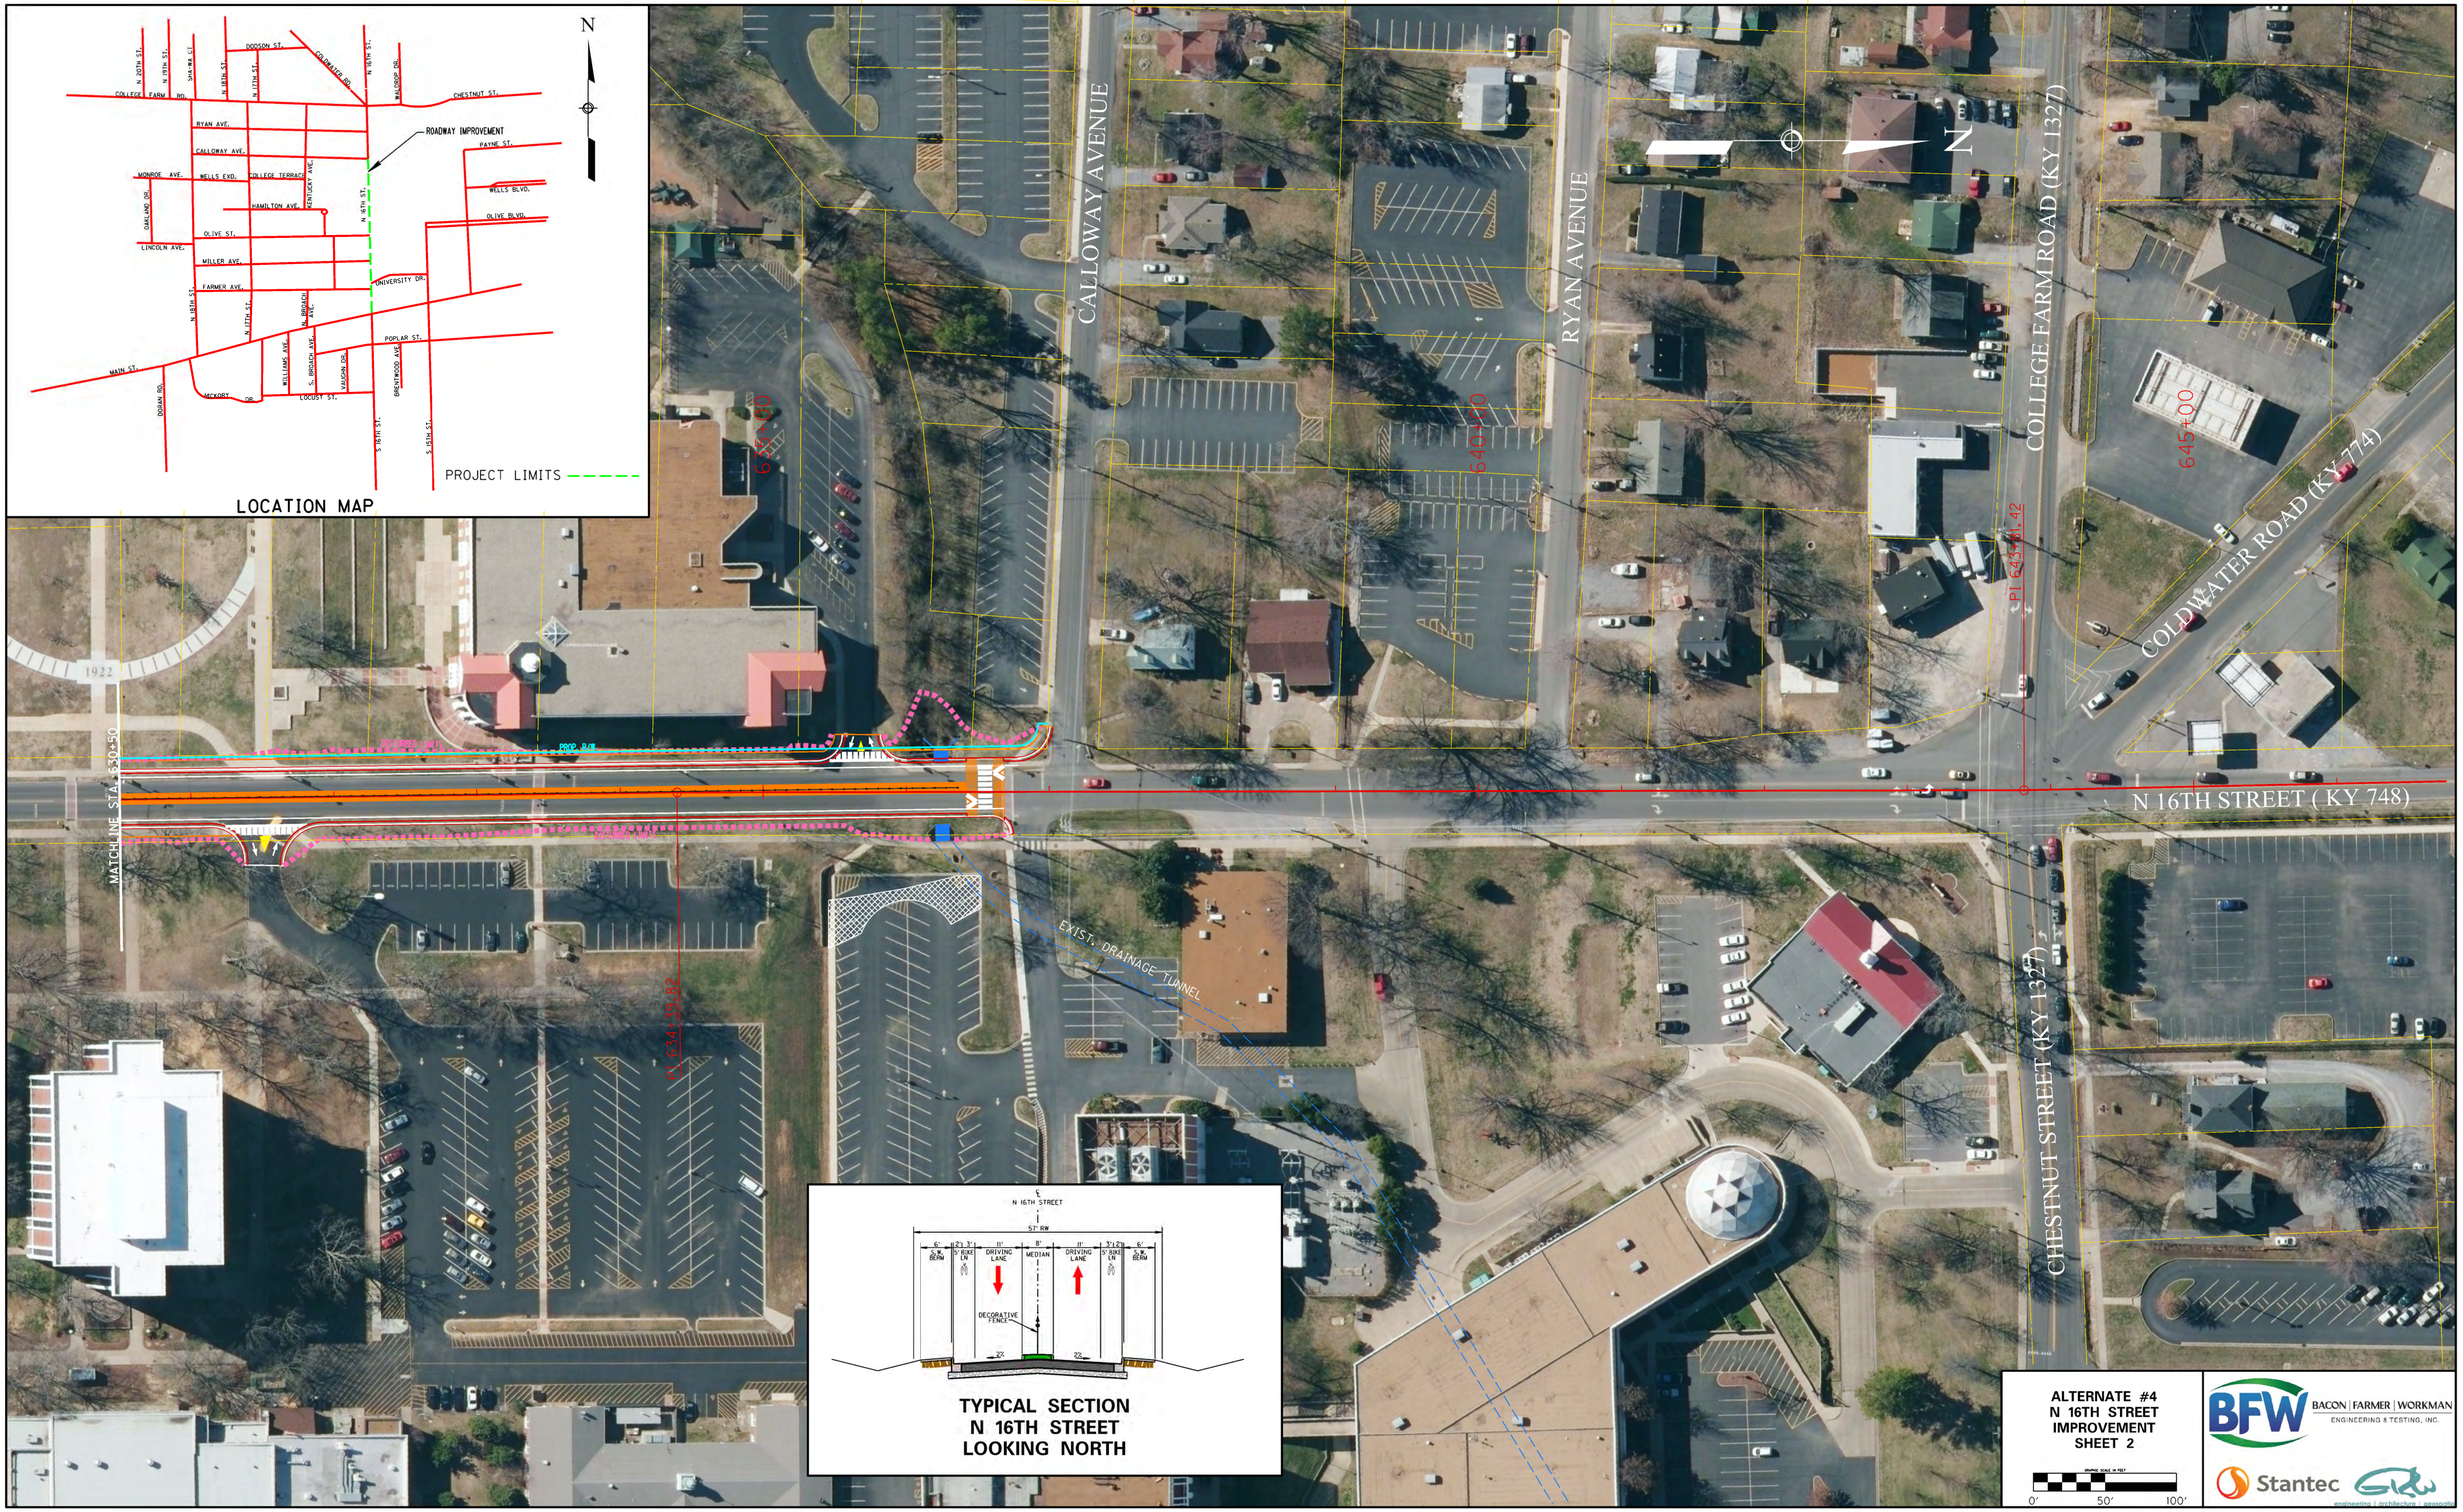

TYPICAL SECTION
N 16TH STREET
LOOKING NORTH

ALTERNATE #4
N 16TH STREET
IMPROVEMENT
SHEET 2

DRAWING SCALE IN FEET
0' 50' 100'

BACON | FARMER | WORKMAN
ENGINEERING & TESTING, INC.

Stantec
engineering | architecture | geoscience