LOCATION MAP

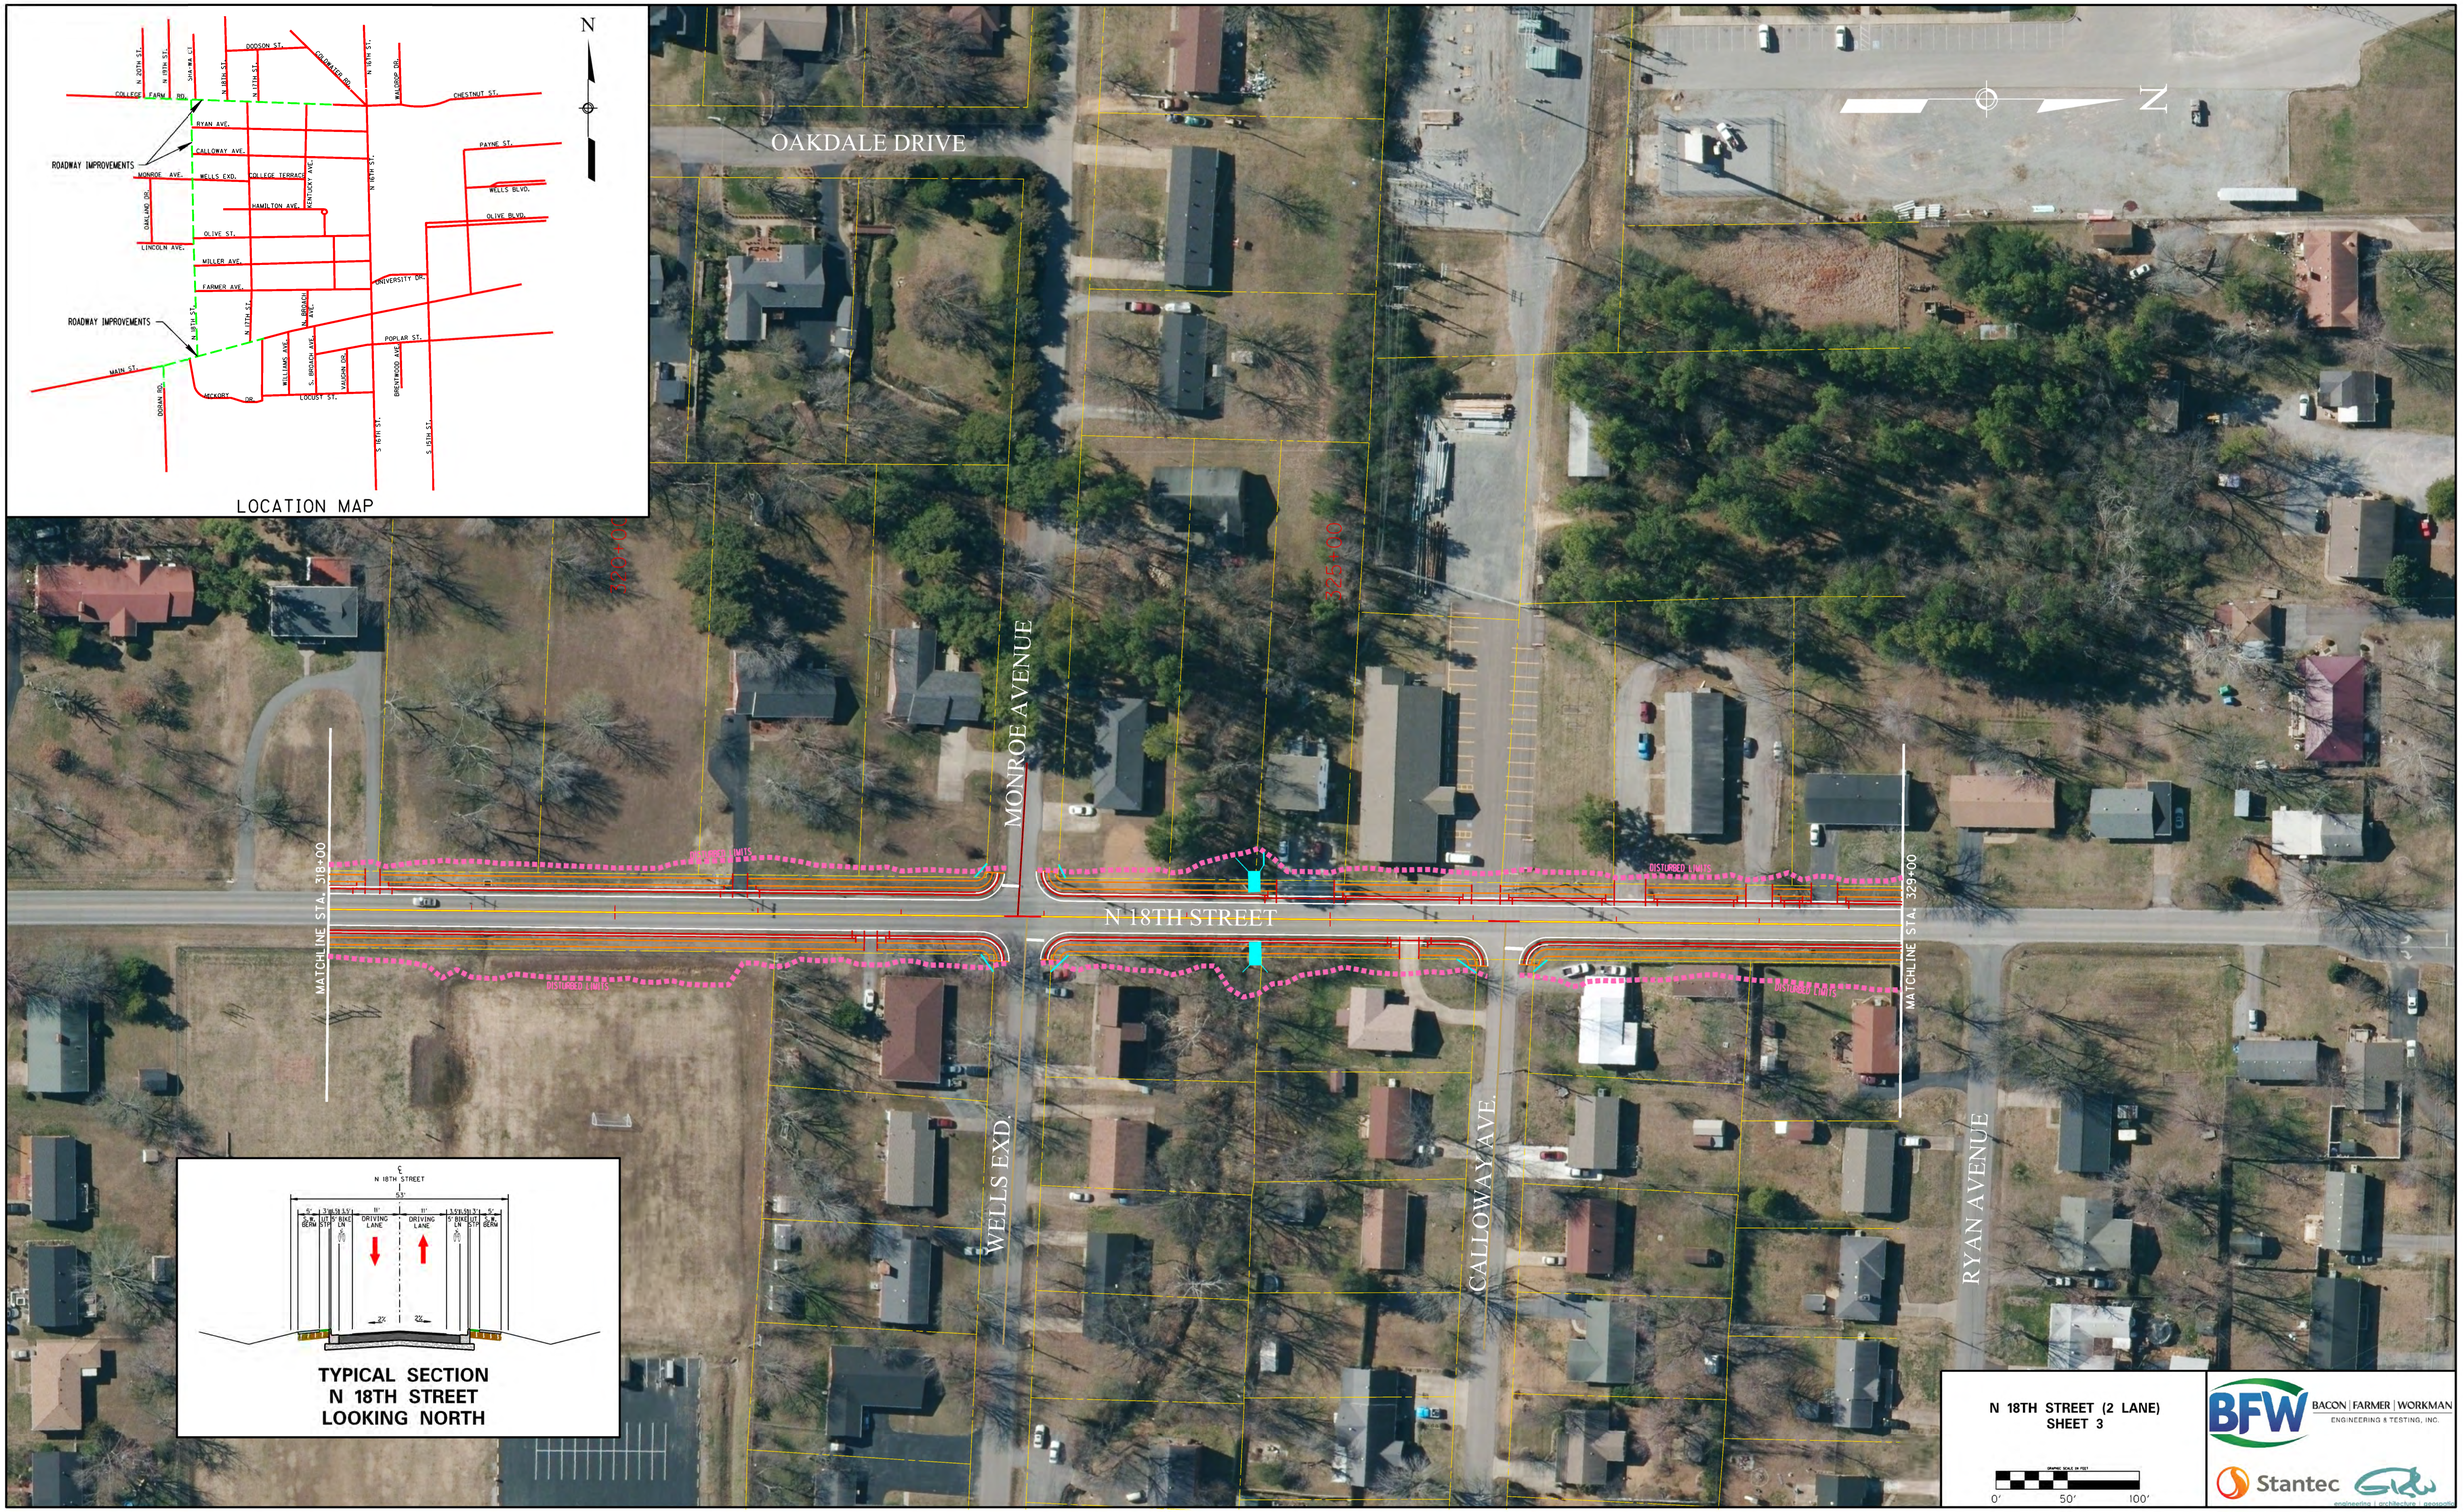

TYPICAL SECTION
N 18TH STREET
LOOKING NORTH

N 18TH STREET (2 LANE)
SHEET 3

GRAPHIC SCALE IN FEET
0' 50' 100'

BFW BACON | FARMER | WORKMAN ENGINEERING & TESTING, INC.

Stantec engineering | architecture | geoscience